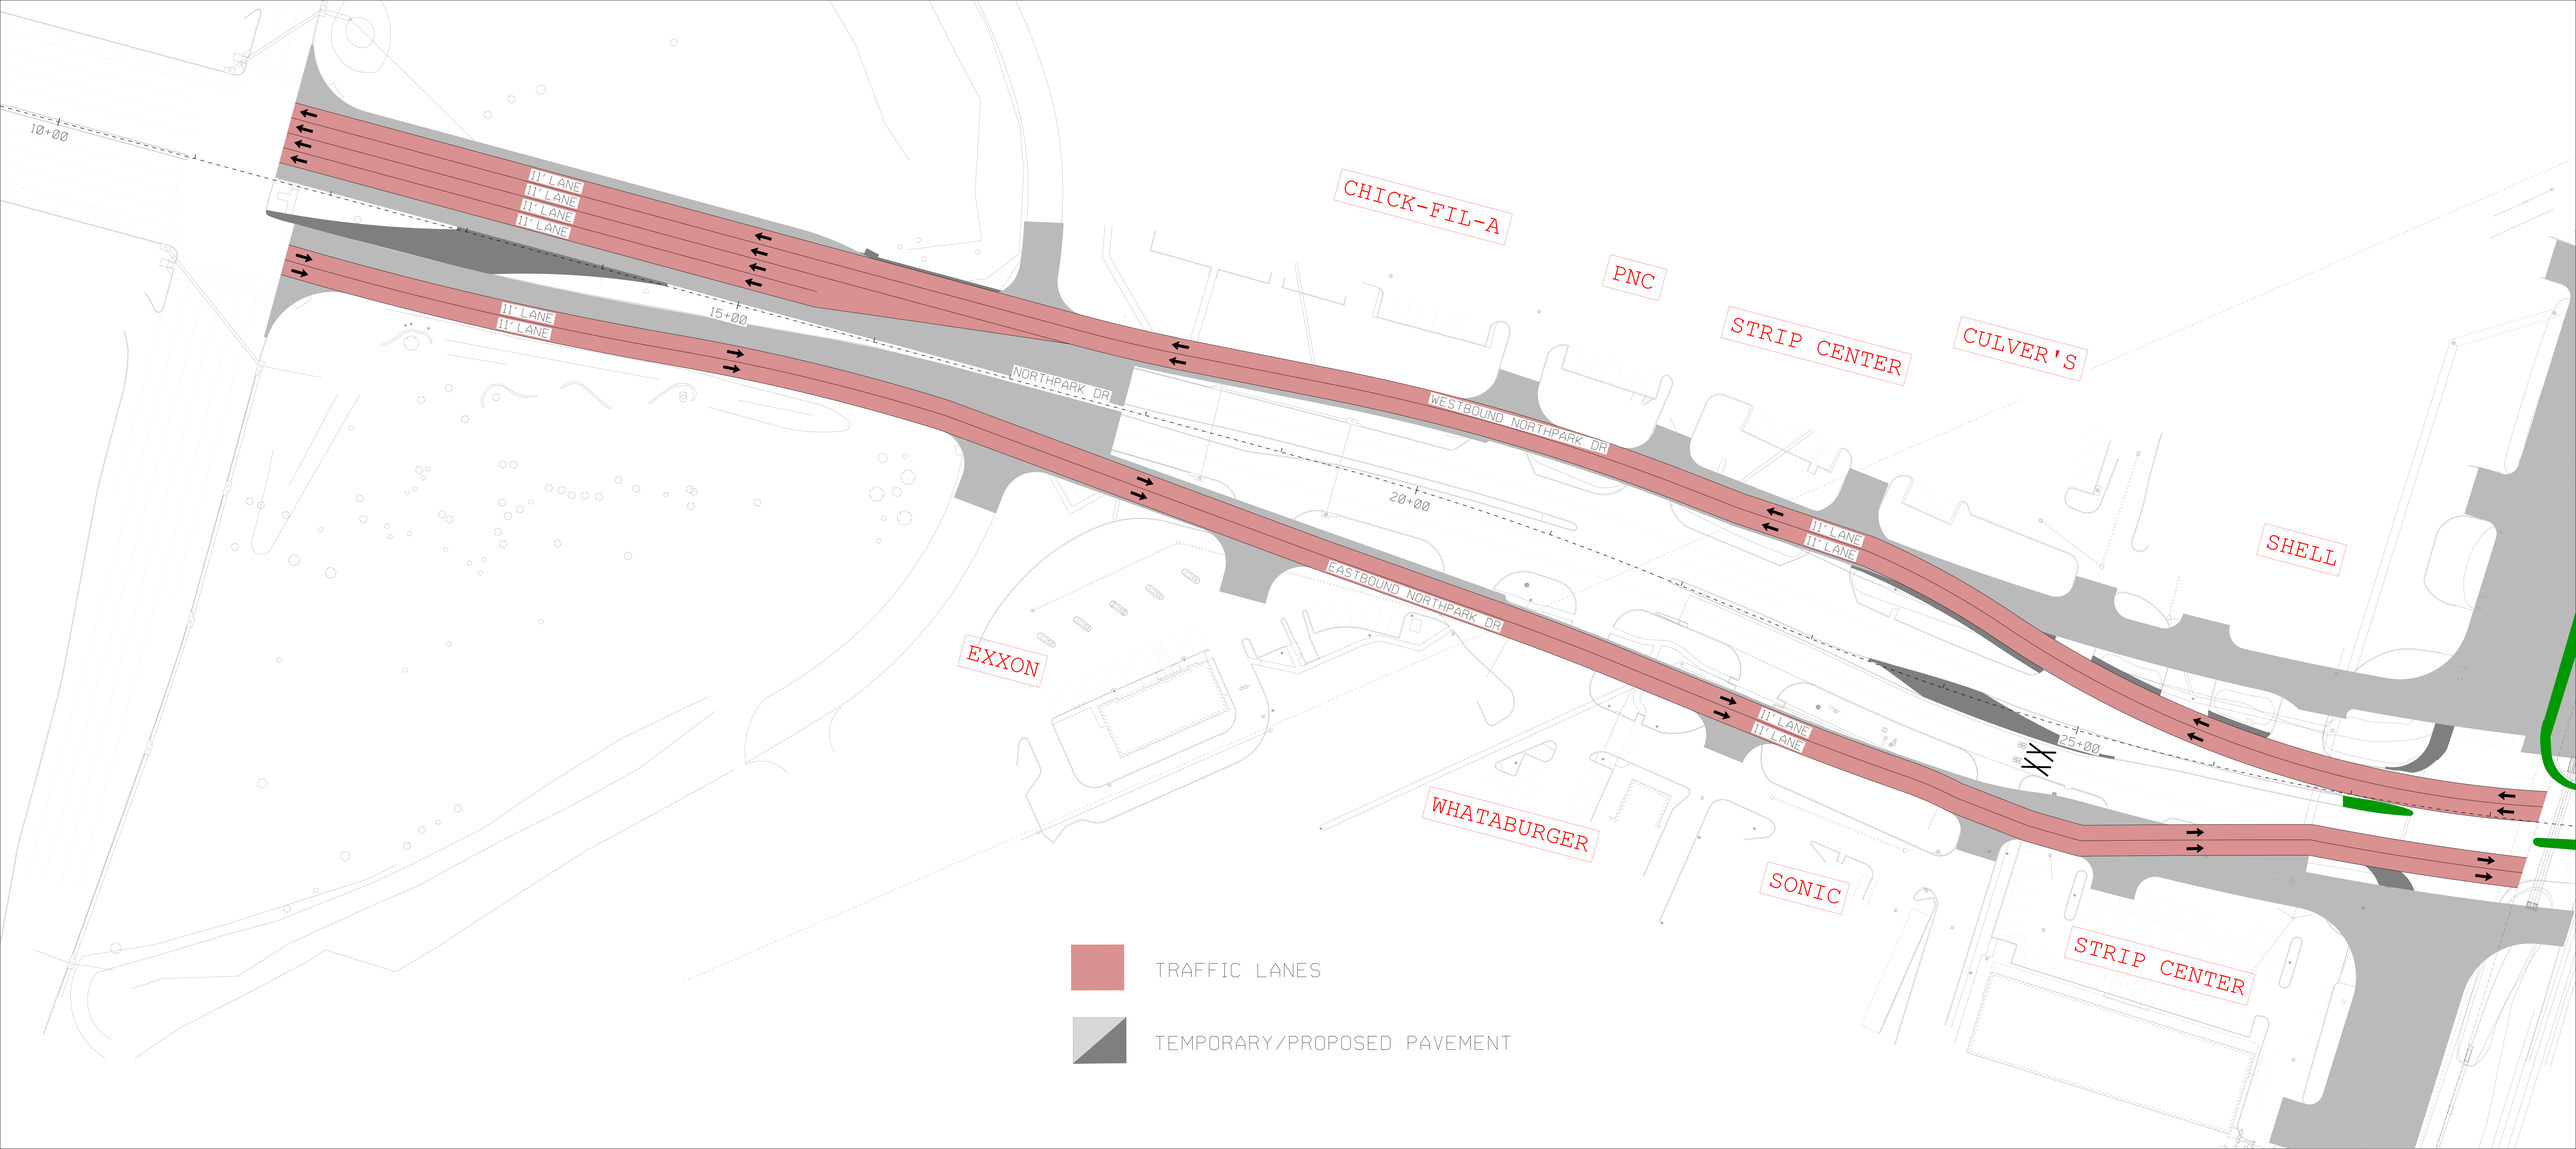
10+00
15+00
20+00
25+00
11' LANE
11' LANE
11' LANE
11' LANE
11' LANE
11' LANE
NORTHPARK DR
WESTBOUND NORTHPARK DR
EASTBOUND NORTHPARK DR
11' LANE
11' LANE
11' LANE
11' LANE
CHICK-FIL-A
PNC
STRIP CENTER
CULVER'S
SHELL
EXXON
WHATABURGER
SONIC
STRIP CENTER
XX
TRAFFIC LANES
TEMPORARY/PROPOSED PAVEMENT